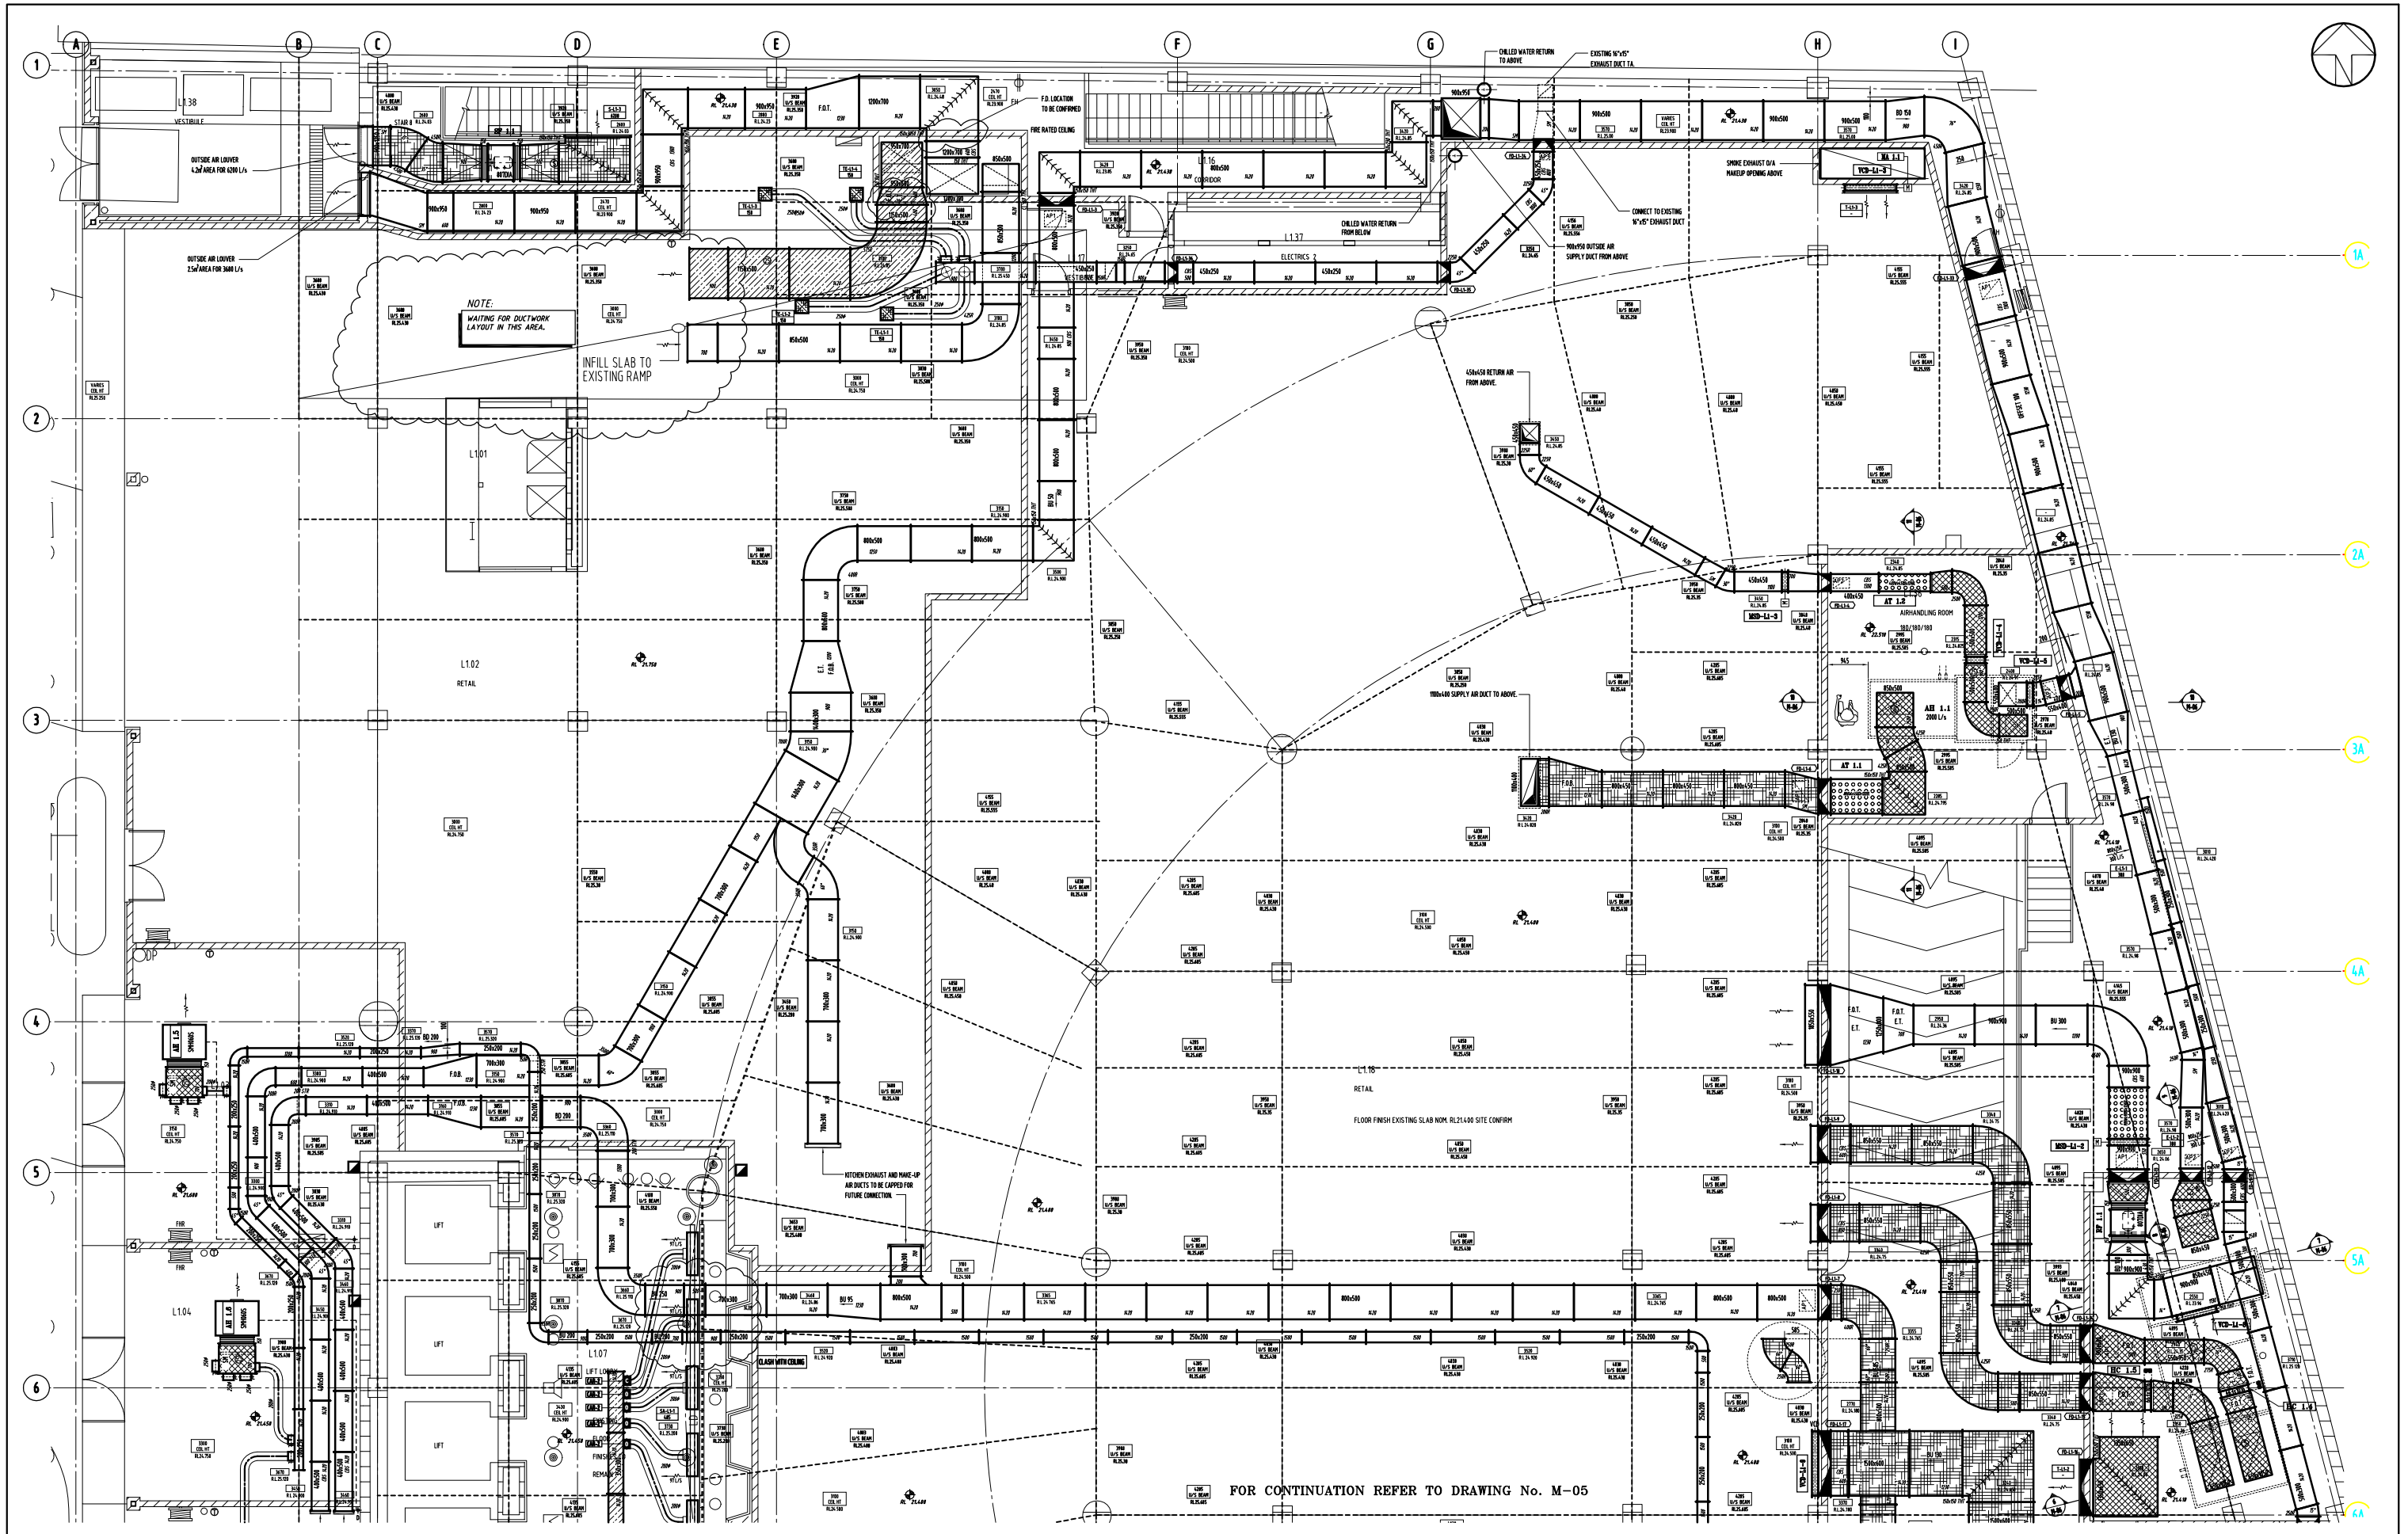

GENERAL NOTES.

1. DUCT SIZES ARE SHEETMETAL SIZES.
2. UNINSULATED DUCTWORK.
3. EXTERNALLY INSULATED DUCTWORK. (25 mm U.N.D.)
4. INTERNALLY INSULATED DUCTWORK. (25 mm U.N.D.)
5. FIRERATED DUCTWORK. (2HR. U.N.D.)

ISSUE	DATE	REVISION DESCRIPTION	ISSUE	DATE	REVISION DESCRIPTION

CLIENT

PROJECT

TITLE
MECHANICAL SERVICES
LEVEL 1 NORTH
AIR CONDITIONING PLAN

CAD FILE	DATE
DRAWN	CHECKED
JOB No.	SCALE 1:50
DRAWING No. M-04	ISSUE